SITE INFORMATION:

ZONE: I- INDUSTRIAL
AREA: 7.2 ACRES

POLICE
SECURE POLICE PARKING: 86 SPACES
IMPOUND: 7000+ SF.

DPW
DPW PARKING: 102 SPACES

SHARED USE
VISITOR PARKING: 47 SPACES

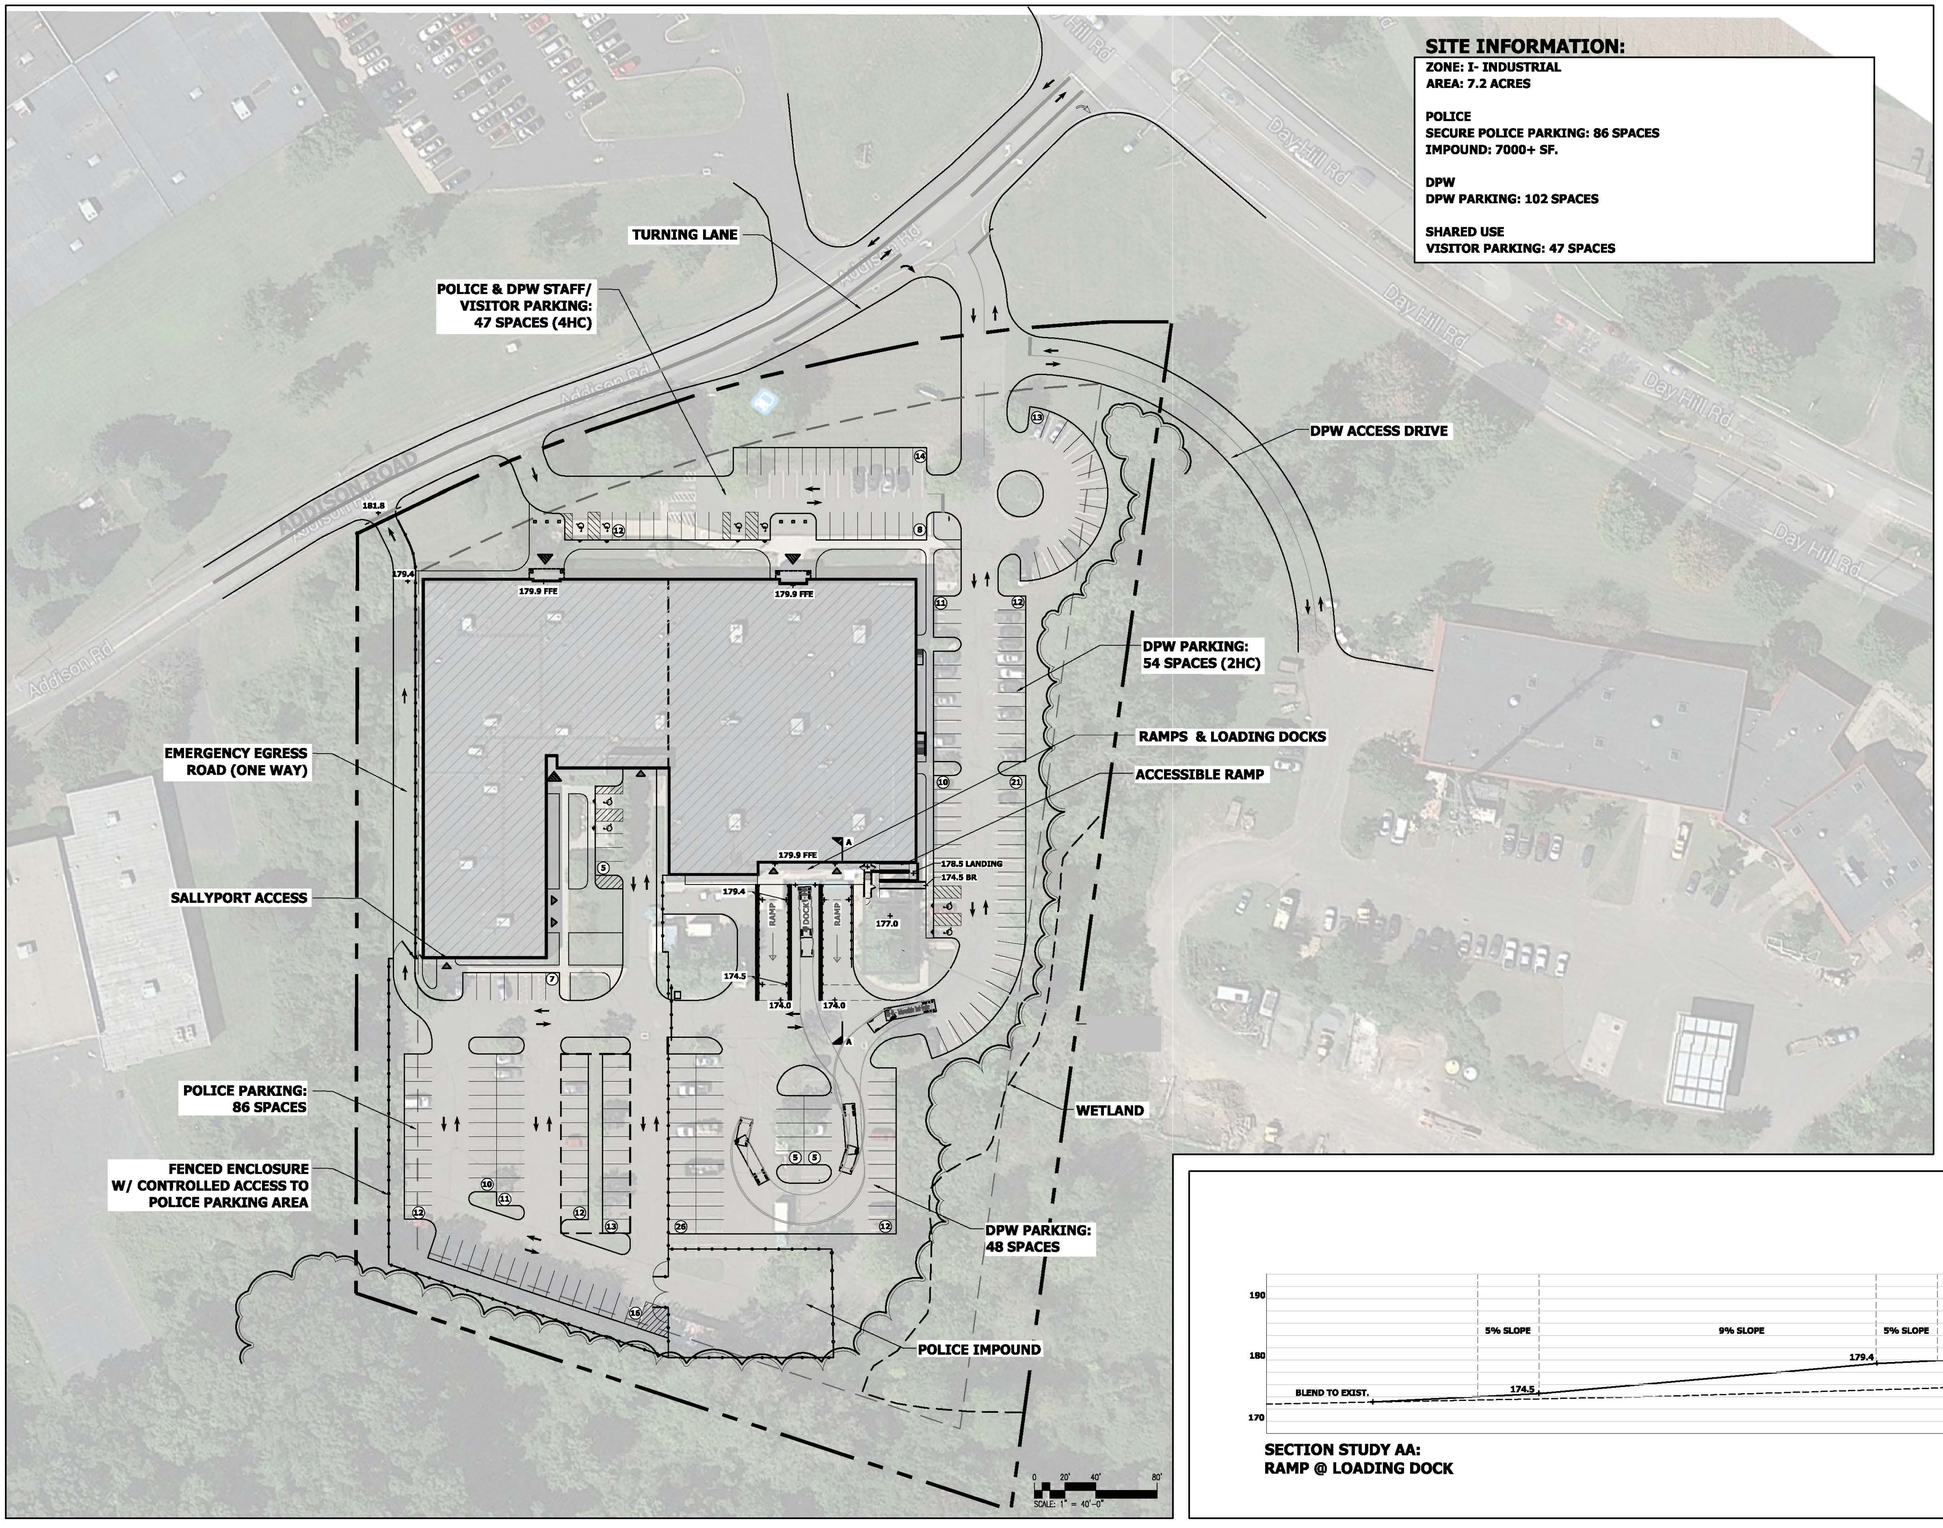

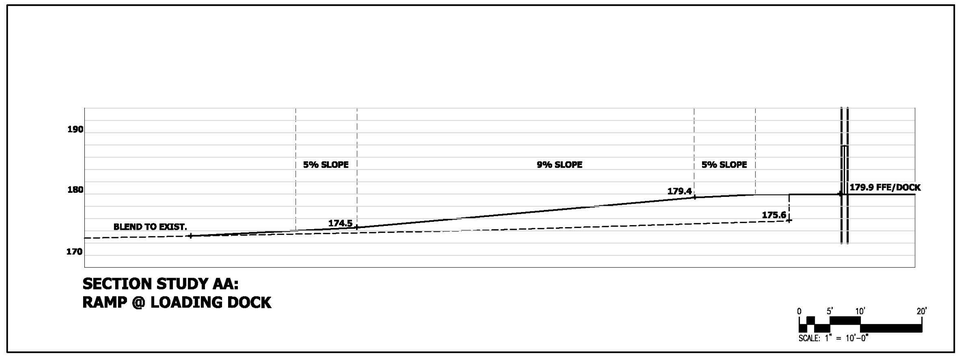

SECTION STUDY AA:
RAMP @ LOADING DOCK

SITE PLAN

WINDSOR POLICE DEPARTMENT & DPW

100 ADDISON ROAD, WINDSOR, CT 06095
05/13/2016

KAESTLE BOOS associates, inc

2016 © COPYRIGHT KAESTLE BOOS ASSOC., INC.