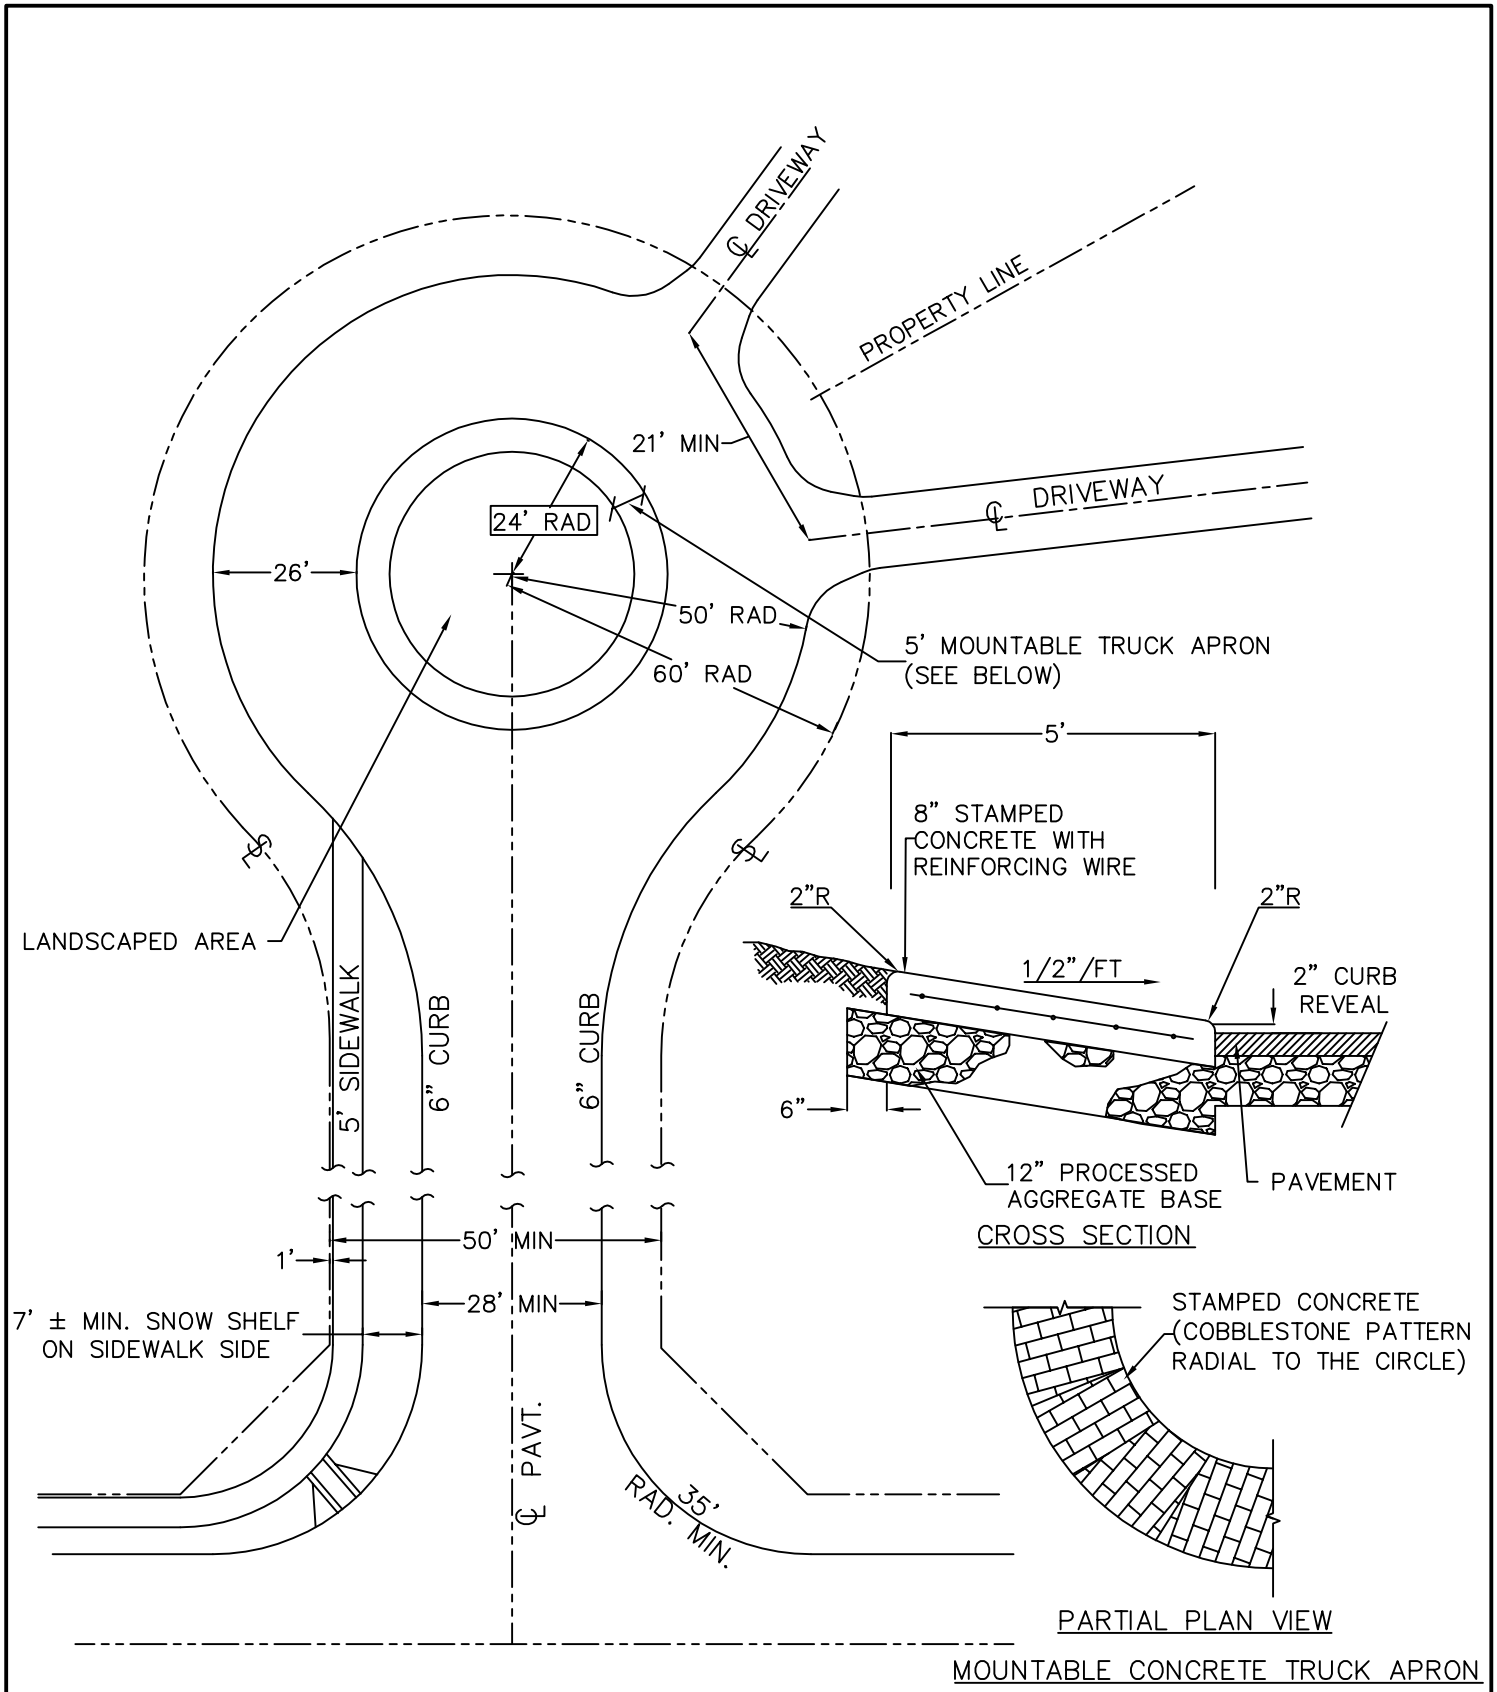


TOWN OF WINDSOR
Engineering Department

CUL-DE-SAC CONSTRUCTION
D-201

SCALE: HOR. NTS / VER. DATE: NOV 2010